





RESTRICTED - ACCOUNTABLE

**SERIAL N°**

COMBAT LOADED TRANSPORT (APA-57)


BOOKLET  
OF  
GENERAL PLANS

**NOTE**  
IF COPY OF THIS BOOKLET IS DESTROYED  
OR CUSTODY CHANGED, THE YARD BY  
WHOM ISSUED SHOULD BE SO NOTIFIED

NUMBER & ORDER OF PLANS	
1	COVER & TITLE PAGE
2	DIMENSIONS & DATA
3	OUTBOARD PROFILE
4	INBOARD PROFILE
5	TOP OF HOUSE & NAV. BRIDGE
6	SUPERSTRUCTURE DN.
7	UPPER DN.
8	MAIN DN.
9	FIRST PLATFORM
10	SECOND PLATFORM
11	HOLD
12	UNDER BOTTOM
13	TRANSVERSE SECTIONS
M	

COMBAT LOADED TRANSPORT  
USMC HULL N° US NAVY HULL N°  
WEST COAST REGIONAL OFFICE, OAKLAND, CALIFORNIA  
BUILT BY  
CONSOLIDATED STEEL CORP., LTD.  
WILMINGTON CALIFORNIA  
P. L. JOSLYN M. J. RYAN  
MARINE ENGINEERS NAVAL ARCHITECTS  
SAN FRANCISCO CALIFORNIA  
DESIGN  
DATE 8/15/53 DEPT. NO. 247  
TRACER 3-5-53  
APPROVED DES. AGT. 247  
SUPERVISOR J. J. J. J.  
APPROVED U.S.M.C.  
U.S. MARITIME COMMUN PLAN N°  
BUREAU OF SHIPS PLAN N°

RESTRICTED ACCOUNTABLE

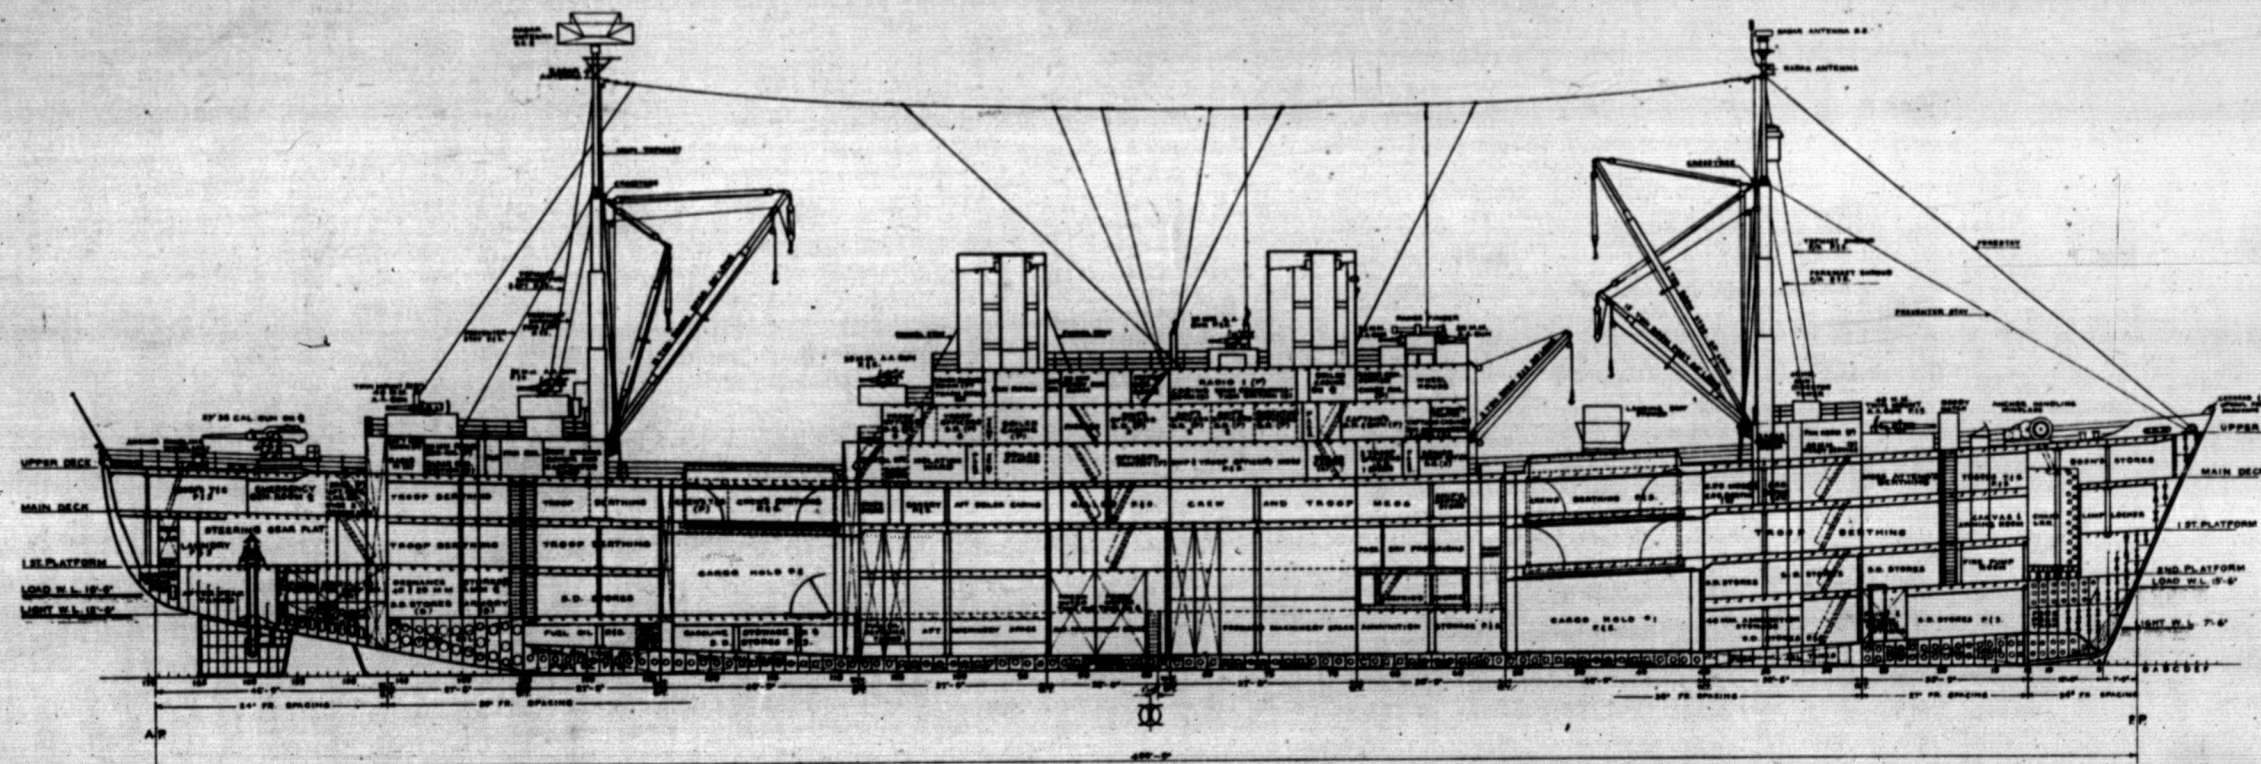

**INBOARD PROFILE**  
BUREAU OF SHIPS PLAN NEAPS-5003-43  
SHEET NO. 4 OF 13 SHEETS  
SCALE 1/4"=1'-0"

CONSOLIDATED STEEL CORP. LTD.  
**APPROVED FOR CONSTRUCTION**  
 BY \_\_\_\_\_ DATE April 30,  
 CHARGE LABOR TO ITEM NO. \_\_\_\_\_  
 AND TO HULL NO. 740-751 INCL  
 AND TO OPERATION PERFORMED \_\_\_\_\_

**COMBAT LOADED TRANSPORT**  
**U.S.MC HULL NOS 1870-1881 INCL - U.S. NAVY HULL NOS. AFA 77-88 INCL**  
**U.S. MARITIME COMMISSION**  
**WEST COAST REGIONAL OFFICE, OAKLAND - CALIFORNIA**  
**BUILT BY**  
**CONSOLIDATED STEEL CORP., LTD**  
**WILMINGTON - CALIFORNIA**  
**C.S.C HULL NOS 740-751 INCL**

BOOKLET  
GENERAL PLANS  
SHEET 2 OF 5 SHEETS

**DESIGN AGENTS**  
P. L. JOSLYN M. J. RYAN  
MARINE ENGINEERS - NAVAL ARCHITECTS  
SAN FRANCISCO - CALIFORNIA

PLAN № 5103-2

SCALE 1/4" = 1'-0" DATE DEC 11, 1988  
DRAWN BY A. MONTES TRACED BY N.E.R.  
SUPERVISOR J. R. DEPT. HEAD U.S. M.C.  
APPROVED APPROVED  
BY J. R. BY

U.S.S. CRITTENDEN	U.S.S. FILLMORE
U.S.S. CULLMAN	U.S.S. GARRARD
U.S.S. DAWSON	U.S.S. GASCONADE
U.S.S. ELKHART	U.S.S. GENEVA
U.S.S. FALLON	U.S.S. NIAGARA
U.S.S. FERGUS	U.S.S. PRESIDIO

## HULL PLAN

USMC. PLAN NO 1850-S

BU.SHIRS PLAN N9APA57-S0103-437008



RESTRICTED - ACCOUNTABLE

SERIAL N°

# COMBAT LOADED TRANSPORT (APA-57)


## BOOKLET OF GENERAL PLANS

NOTE  
IF COPY OF THIS BOOKLET IS DESTROYED  
OR CUSTODY CHANGED, THE YARD BY  
WHICH ISSUED SHOULD BE SO NOTIFIED

NUMBER & ORDER OF PLANS
1. COVER & TITLE PAGE
2. DIMENSIONS & DATA
3. OUTBOARD PROFILE
4. INBOARD PROFILE
5. TOP OF HOUSE & NAV. BRIDGE
6. SUPERSTRUCTURE PLAN
7. UPPER DECK
8. MAIN DECK
9. FIRST PLATFORM
10. SECOND PLATFORM
11. HOLD
12. INNER BOTTOM
13. TRANSVERSE SECTIONS
14.

COMBAT LOADED TRANSPORT  
USMC HULL N° U.S. NAVY HULL N°  
U.S. MARITIME COMMISSION  
WEST COAST REGIONAL OFFICE, OAKLAND - CALIFORNIA  
BUILT BY  
CONSOLIDATED STEEL CORP., LTD.  
WILMINGTON - CALIFORNIA  
P. L. JOSLYN M. J. RYAN  
MARINE ENGINEERS - NAVAL ARCHITECTS  
SAN FRANCISCO - CALIFORNIA  
DESIGN AGENTS  
DELINEATOR A. M. J. RYAN DATE 1/11/45 DEPT. NO. 100  
TRACER J. A. S. APPROVED DES. AGT. J. A. S.  
SUPERVISOR J. A. S. APPROVED U.S.M.C.  
U.S. MARITIME COMM'N PLAN N°  
BUREAU OF SHIPS PLAN N°

RESTRICTED ACCOUNTABLE

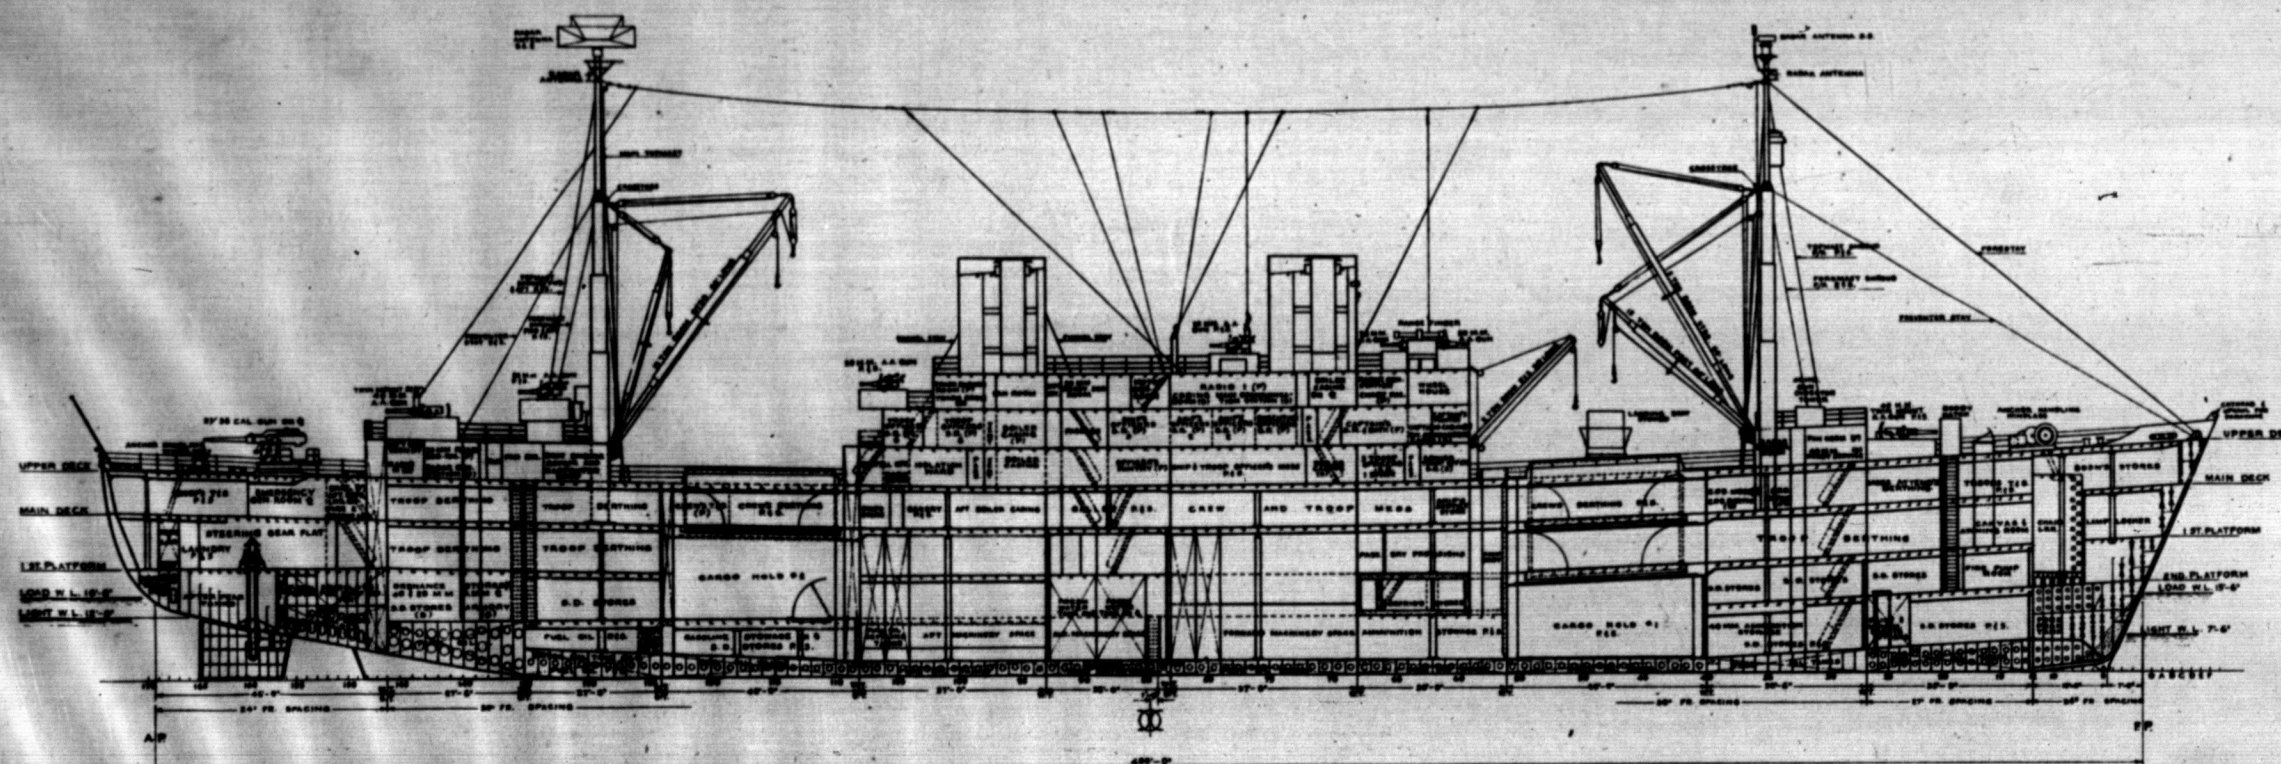

INBOARD PROFILE  
BUREAU OF SHIPS PLAN NO. 1850-5  
SHEET NO. 4 OF 13 SHEETS  
SCALE 1/4" = 1'-0"

CONSOLIDATED STEEL CORP., LTD.  
APPROVED FOR CONSTRUCTION  
BY DATE APR. 30, '45  
CHARGE LABOR TO ITEM NO.  
AND TO HULL NO. 740-751 INCL.  
AND TO OPERATION PERFORMED

COMBAT LOADED TRANSPORT  
USMC HULL NOS. 1870-1881 INCL. U.S. NAVY HULL NOS. APA 77-88 INCL.  
U.S. MARITIME COMMISSION  
WEST COAST REGIONAL OFFICE, OAKLAND - CALIFORNIA  
BUILT BY  
CONSOLIDATED STEEL CORP., LTD.  
WILMINGTON - CALIFORNIA  
C.S.C. HULL NOS. 740-751 INCL.

## BOOKLET GENERAL PLANS SHEET 2 OF 5 SHEETS

DESIGN AGENTS  
P. L. JOSLYN M. J. RYAN  
MARINE ENGINEERS - NAVAL ARCHITECTS  
SAN FRANCISCO - CALIFORNIA

PLAN N° 5103-2

SCALE 1/4" = 1'-0" DATE DEC. 11, 44  
DRAWN BY J. A. S. TRACED BY J. A. S.  
SUPERVISOR J. A. S. DEPT. HEAD J. A. S.  
BY J. A. S. APPROVED U.S.M.C. APPROVED

U.S.S. CRITTENDEN U.S.S. FILLMORE  
U.S.S. CULLMAN U.S.S. GARRARD  
U.S.S. DAWSON U.S.S. GASCONADE  
U.S.S. ELKHART U.S.S. GENEVA  
U.S.S. FALLON U.S.S. NIAGARA  
U.S.S. FERGUS U.S.S. PRESIDIO

HULL PLAN  
USMC. PLAN N° 1850-5

BU. SHIPS PLAN N° APA57-5103-437006



LENGTH OVERALL	45'-0"
LENGTH ON LOAD WATER LINE	40'-0"
BREADTH MOLDED	38'-0"
DEPTH MOLDED TO UPPER DECK	5'-1"
DISPLACEMENT AT 10% DRAFT	6740 TONS
DRAFT FULL LOAD	15'-4"
CARGO CAPACITY APPROX.	71000 CUB.


SHIPS OFFICERS \_\_\_\_\_  
ENLISTED PERSONNEL CBO \_\_\_\_\_  
ENLISTED PERSONNEL CASW \_\_\_\_\_  
MARINE OFFICERS \_\_\_\_\_  
MARINE \_\_\_\_\_

MARINES EMERGENCY.....

NO	SIZE AND TYPE	CAPACITY	
		EACH	TOTAL
18	36' LAUNCHING BOAT	50	750
	LIFE FLOATS		
	TOTAL ACCOMMODATIONS		

[illegible][illegible]

RESTRICTED ACCOUNTABLE

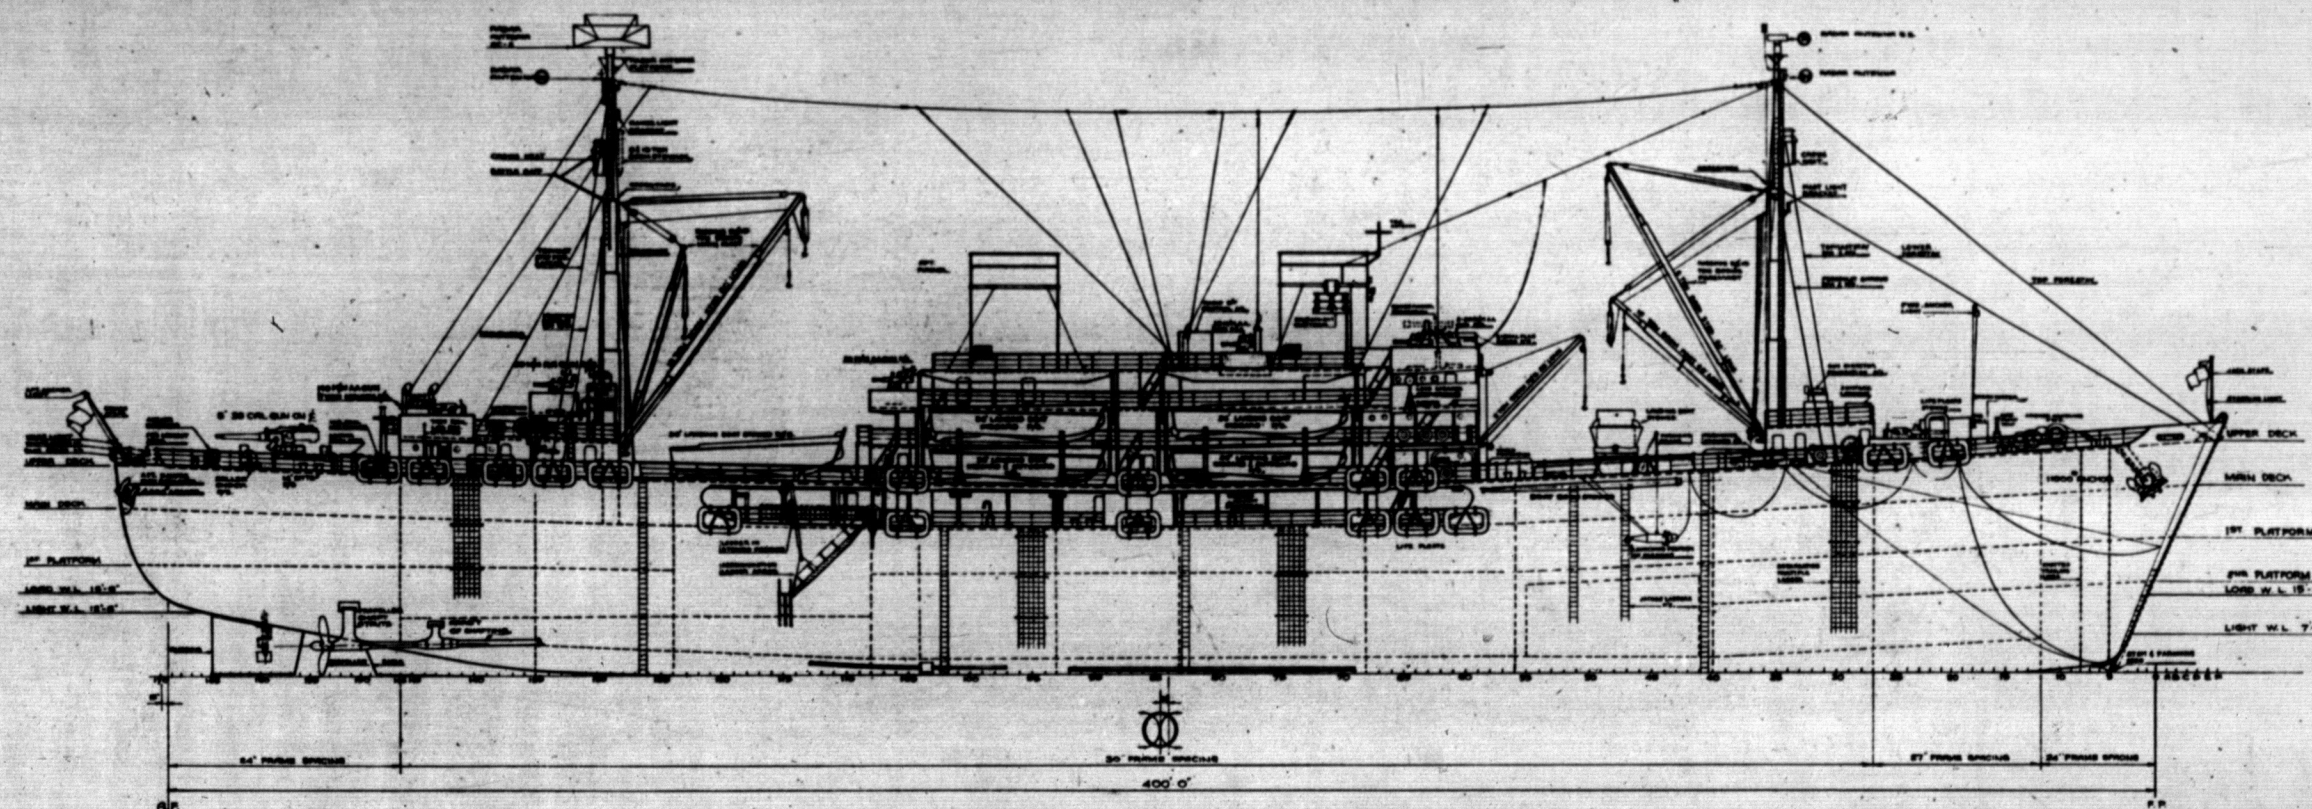

OUTBOARD PROFILE  
BUREAU OF SHIP PLANS NO. 104-17-0000  
SHEET NO. 3 OF 13 SHEETS  
SCALE 1/8" = 1'-0"

CONSOLIDATED STEEL CORP., LTD.  
APPROVED FOR CONSTRUCTION  
BY \_\_\_\_\_ DATE APRIL 30, '64  
CHARGE LABOR TO ITEM NO. \_\_\_\_\_  
AND TO HULL NO. 740-761 INCL.  
AND TO OPERATION PERFORMED \_\_\_\_\_

**COMBAT LOADED TRANSPORT**  
U.S.MC HULL NOS 1870-1881 INCL. U.S. NAVY HULL NOS AFA 77-88 INCL.  
U.S. MARITIME COMMISSION  
WEST COAST REGIONAL OFFICE OAKLAND, CALIFORNIA  
**BUILT BY**  
**CONSOLIDATED STEEL CORP. LTD.**  
WILMINGTON, CALIFORNIA  
C.S.C. HULL NOS 740-751 INCL.

## BOOKLET GENERAL PLANS

SHEET 1 OF 5 SHEETS

**DESIGN AGENTS**  
**P. L. JOSLYN                      M. J. RYAN**  
**MARINE ENGINEERS              NAVAL ARCHITECTS**  
**SAN FRANCISCO, CALIFORNIA**

PLAN № S103-2

SCALE 1/8" = 1'-0" DATE Dec. 11<sup>th</sup> 1968  
DRAWN BY S. MANTZ TRACED BY J. H. Gammill & Co.  
SUPERVISOR J. R. DEPT. HEAD D. W. Morgan  
J. R. U.S.M.C.  
APPROVED APPROVED  
BY J. H. Gammill & Co. BY

U.S.S. CRITTENDEN	U.S.S. FILLMORE
U.S.S. CULLMAN	U.S.S. GARRARD
U.S.S. DAWSON	U.S.S. GASCONADE
U.S.S. ELKHART	U.S.S. GENEVA
U.S.S. FALLON	U.S.S. NIAGARA
U.S.S. FERGUS	U.S.S. PRESIDIO

## HULL PLAN

U.S.M.C. PLAN NO. 1850-S


BU. SHIPS PLAN NO. APA57-50103-437008









RESTRICTED ACCOUNTABLE

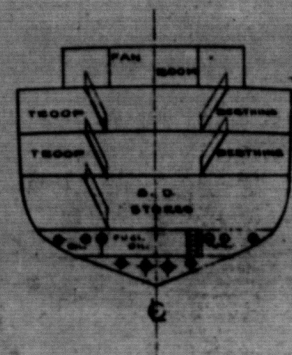


SECTION FR. 135  
LOOKING FWD.

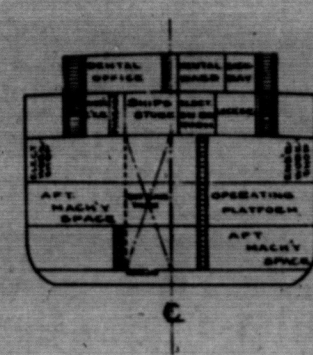


SECTION FR. 108  
LOOKING FWD.

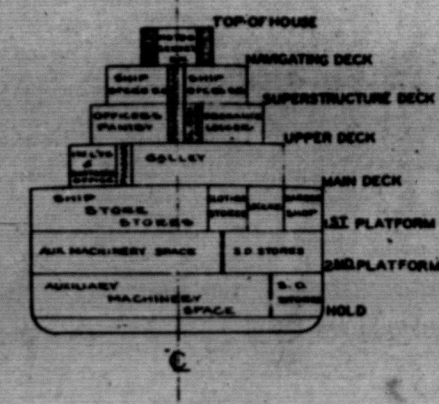

MID. SECTION  
LOOKING FWD.

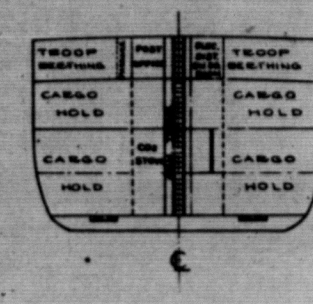



SECTION FR. 56  
LOOKING FWD.

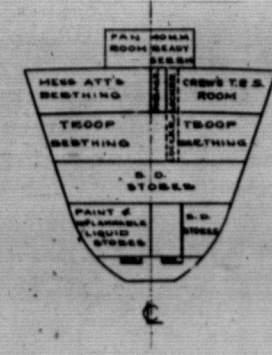

SECTION FR. 27  
LOOKING FWD.


TRANSVERSE SECTIONS  
BU SHIPS PLAN NO. APA-57-50105-437006  
SHEET NO. 15 OF 18 SHEETS  
SCALE 1/16" = 1'-0"

RESTRICTED ACCOUNTABLE

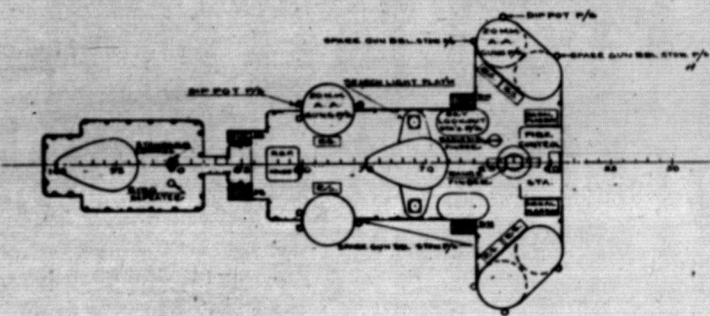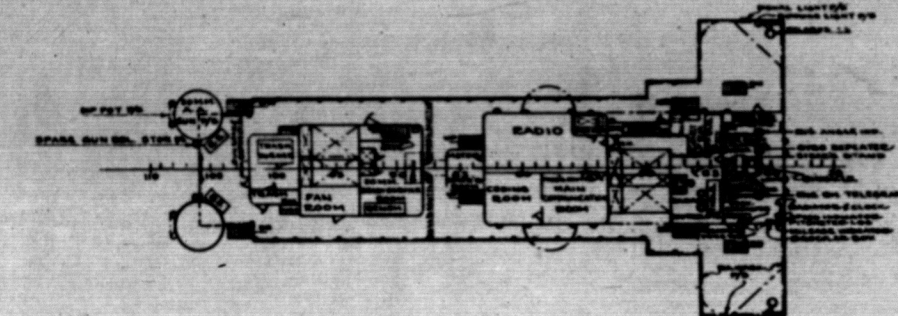

TOP OF HOUSE AND  
NAVIGATING DECK  
BU SHIPS PLAN NO. APA-57-50105-437006  
SHEET NO. 5 OF 18 SHEETS  
SCALE 1/16" = 1'-0"

RESTRICTED ACCOUNTABLE

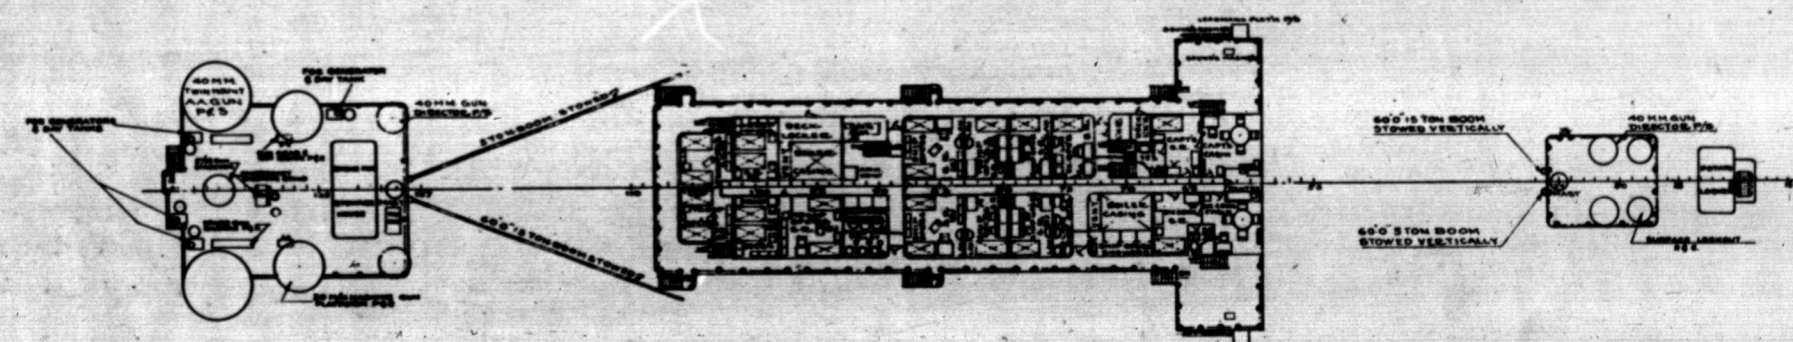

SUPERSTRUCTURE DECK  
BU SHIPS PLAN NO. APA-57-50105-437006  
SHEET NO. 6 OF 18 SHEETS  
SCALE 1/16" = 1'-0"

CONSOLIDATED STEEL CORP. LTD.  
APPROVED FOR CONSTRUCTION  
BY \_\_\_\_\_ DATE APR. 30, 35  
CHANGE LABOR TO ITEM NO. \_\_\_\_\_  
AND TO HULL NO. 740-751 INCL.  
AND TO OPERATION PERFORMED

COMBAT LOADED TRANSPORT  
U.S.M.C. HULL NOS 1870-1881 INCL. U.S. NAVY HULL NOS APA 77-88 INCL.  
U.S. MARITIME COMMISSION  
WEST COAST REGIONAL OFFICE, OAKLAND, CALIFORNIA  
BUILT BY  
CONSOLIDATED STEEL CORP., LTD.  
WILMINGTON, CALIFORNIA  
C.S.C. HULL NOS. 740-751 INCL.

BOOKLET  
GENERAL PLANS  
SHEET 3 OF 4 SHEETS

DESIGN AGENTS  
P.L. JOSLYN M.J. RYAN  
MARINE ENGINEERS NAVAL ARCHITECTS  
SAN FRANCISCO CALIFORNIA

PLAN No S103-2  
SCALE 1/8" = 1'-0" DATE DEC. 11, 1945  
DRAWN BY A.R.H. TRACED BY J.R.H.  
SUPERVISOR J.R.H. DEPT. HEAD *Ames*  
BY *M. Ryan* APPROVED U.S.M.C.

U.S.S. CRITTENDEN U.S.S. FILLMORE  
U.S.S. CULLMAN U.S.S. GARRARD  
U.S.S. DAWSON U.S.S. GASCONADE  
U.S.S. ELKHART U.S.S. GENEVA  
U.S.S. FALLON U.S.S. NIAGARA  
U.S.S. FERGUS U.S.S. PRESIDIO


HULL PLAN  
U.S.M.C. PLAN No 1850-S

BU SHIPS PLAN No APA-57-50105-437006







FR 135  
LOOKING FWD.

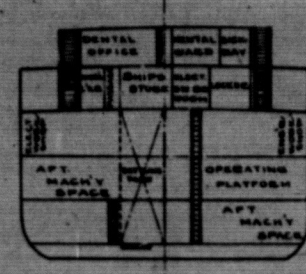


SECTION FR 108  
LOOKING FWD.

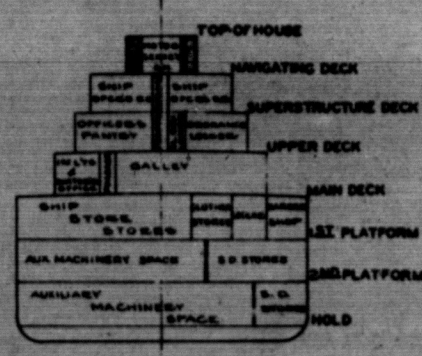

MID. SECTION  
LOOKING FWD.

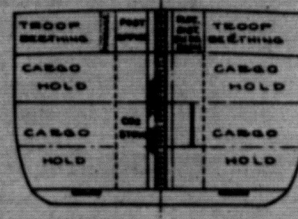



SECTION FR 56  
LOOKING FWD.

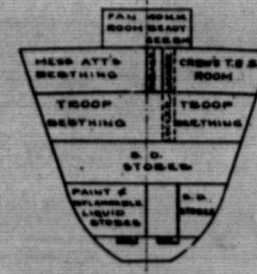

SECTION FR 27  
LOOKING FWD.

RESTRICTED ACCOUNTABLE

TRANSVERSE SECTIONS  
BU SHIPS PLAN NO. APA-57-50103-43200  
SHEET NO. 15 OF 15 SHEETS  
SCALE 1/16" = 1'-0"

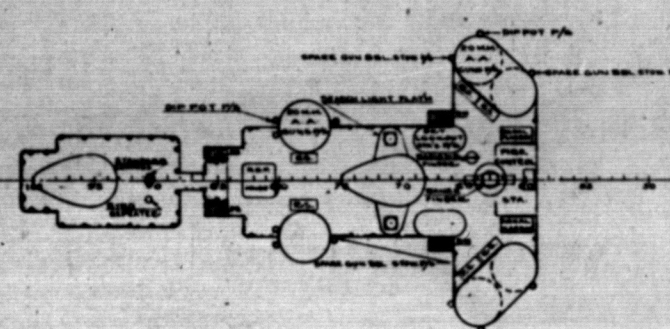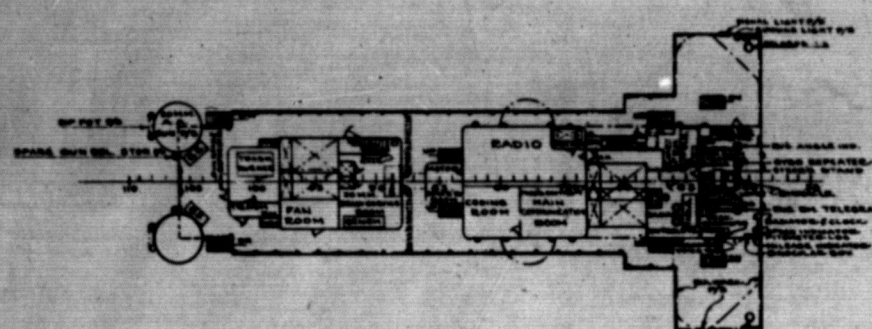

RESTRICTED ACCOUNTABLE

TOP OF HOUSE AND  
NAVIGATING DECK  
BU SHIPS PLAN NO. APA-57-50103-43200  
SHEET NO. 16 OF 15 SHEETS  
SCALE 1/16" = 1'-0"

CONSOLIDATED STEEL CORP. LTD.  
APPROVED FOR CONSTRUCTION  
BY: DATE: April 30, 45  
CHANGE LABOR TO ITEM NO.  
AND TO HULL NO. 740-751 INCL.  
AND TO OPERATION PERFORMED

COMBAT LOADED TRANSPORT  
U.S.M.C. HULL NOS 1870-1881 INCL. U.S. NAVY HULL NOS APA 77-88 INCL.  
WEST COAST REGIONAL OFFICE, OAKLAND CALIFORNIA  
BUILT BY  
CONSOLIDATED STEEL CORP. LTD.  
WILMINGTON CALIFORNIA  
C.S.C. HULL NOS 740-751 INCL.

## BOOKLET GENERAL PLANS

SHEET 3 OF 4 SHEETS


DESIGN AGENTS  
P.L. JOSLYN M.J. RYAN  
MARINE ENGINEERS NAVAL ARCHITECTS  
SAN FRANCISCO CALIFORNIA

### PLAN NO. 5103-2

SCALE 1/8" = 1'-0" DATE DEC. 11, 1945  
DRAWN BY A.R.H. TRACED BY A.R.H.  
SUPERVISOR J & R DEPT. HEAD OFFICE  
BY: APPROVED BY:

U.S.S. CRITTENDEN	U.S.S. FILLMORE
U.S.S. CULLMAN	U.S.S. GARRARD
U.S.S. DAWSON	U.S.S. GASCONADE
U.S.S. ELKHART	U.S.S. GENEVA
U.S.S. FALLON	U.S.S. NIAGARA
U.S.S. FERGUS	U.S.S. PRESIDIO


HULL PLAN  
U.S.M.C. PLAN NO. 1850-S  
BU SHIPS PLAN NO. APA-57-50103-437000

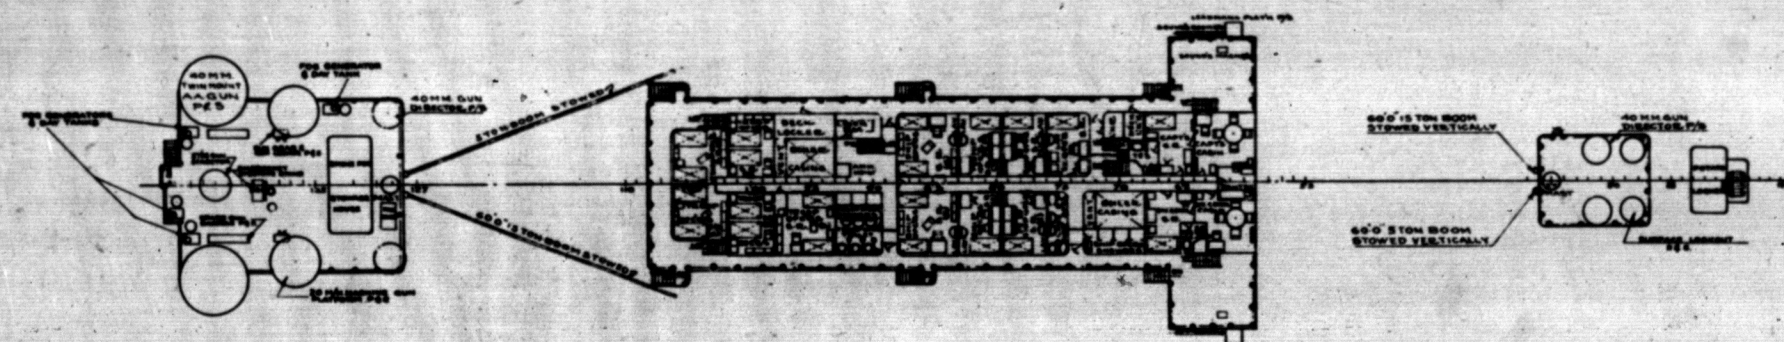

RESTRICTED ACCOUNTABLE


SUPERSTRUCTURE DECK  
BU SHIPS PLAN NO. APA-57-50103-437000  
SHEET NO. 6 OF 6 SHEETS  
SCALE 1/16" = 1'-0"



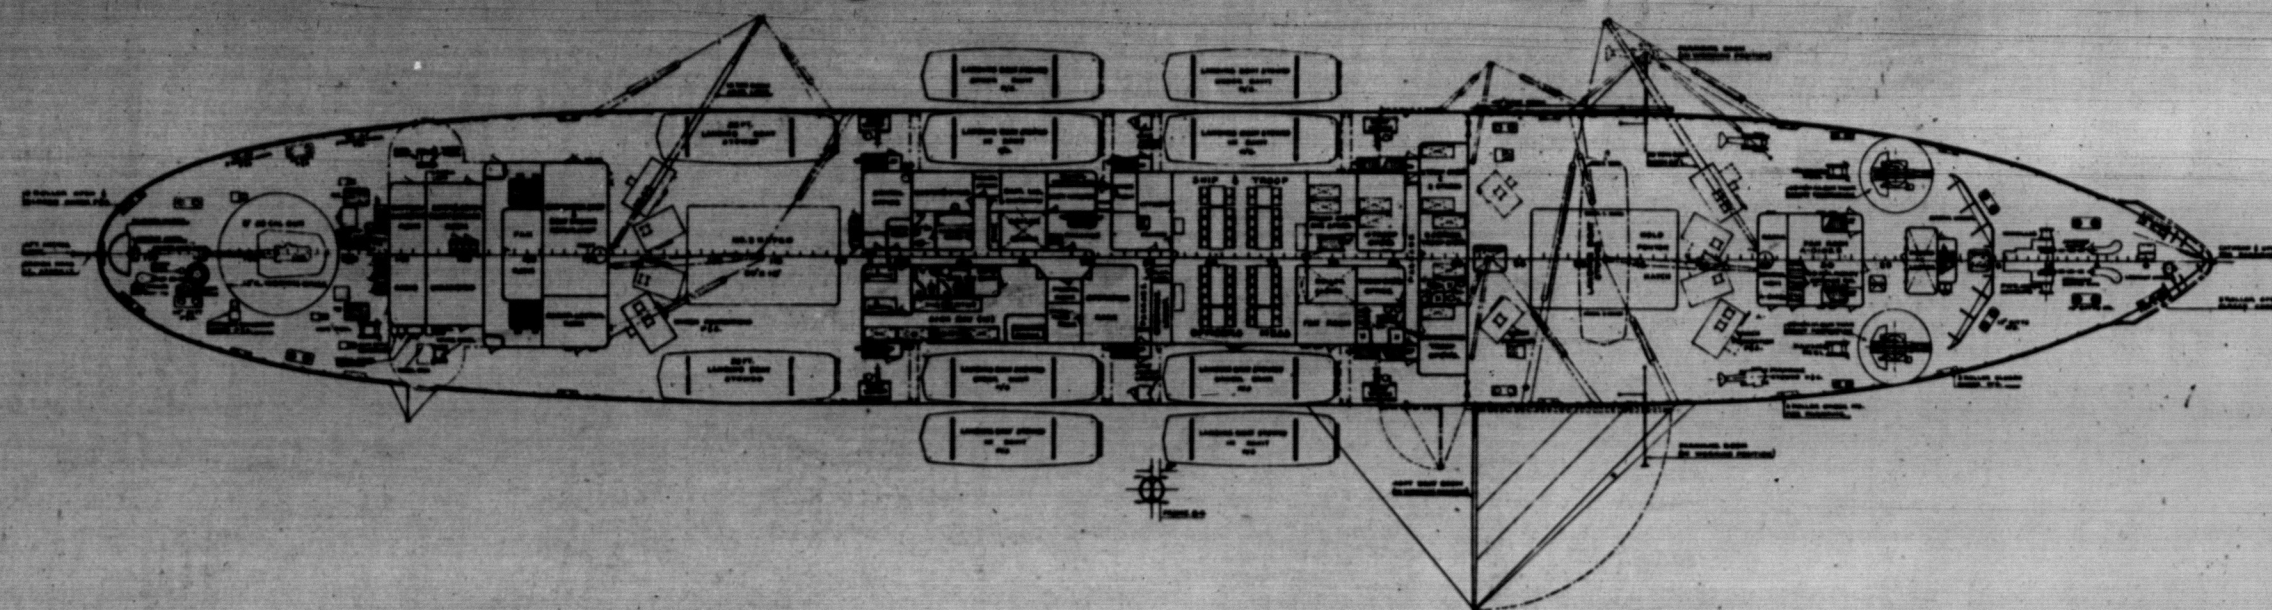


RESTRICTED ACCOUNTABLE

UPPER DECK  
BU SHIPS PLAN NO. APA-57-50103-437008  
SHEET NO. 7 OF 13 SHEETS  
SCALE 1/4" = 1'-0"

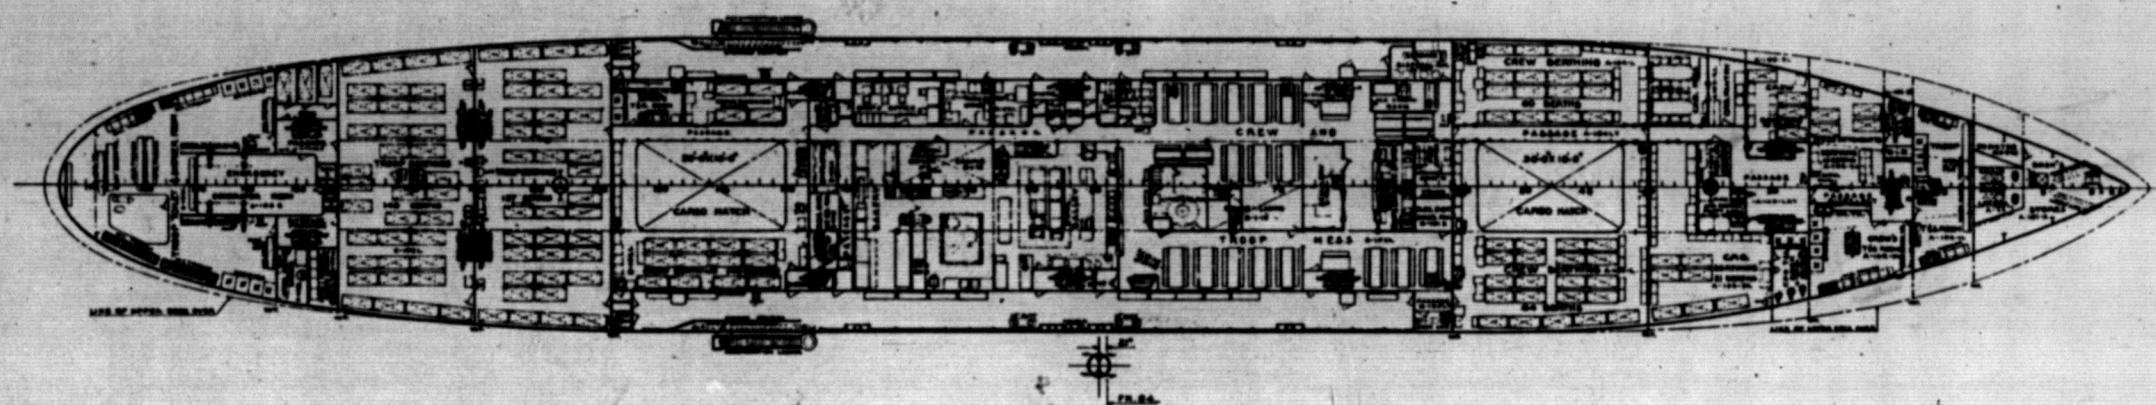

RESTRICTED ACCOUNTABLE

MAIN DECK  
BU SHIPS PLAN NO. APA-57-50103-437008  
SHEET NO. 8 OF 13 SHEETS  
SCALE 1/4" = 1'-0"

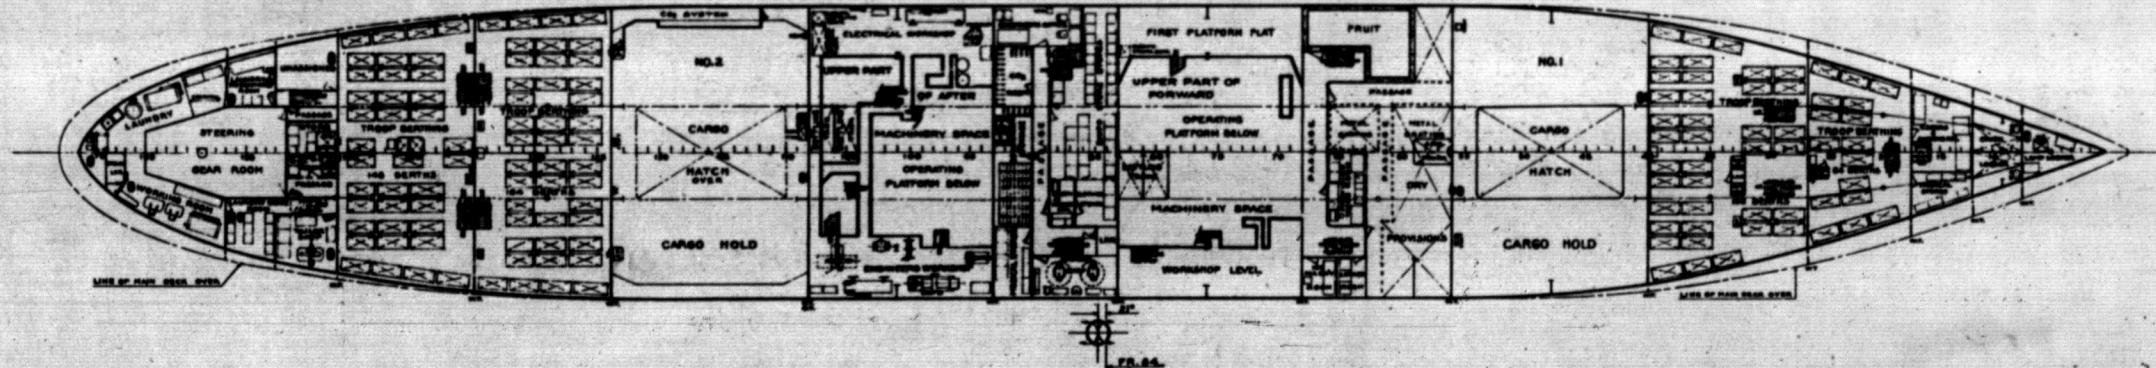

RESTRICTED ACCOUNTABLE

FIRST PLATFORM  
BU SHIPS PLAN NO. APA-57-50103-437008  
SHEET NO. 9 OF 13 SHEETS  
SCALE 1/4" = 1'-0"

CONSOLIDATED STEEL CORP. LTD.  
APPROVED FOR CONSTRUCTION  
BY DATE APR 30 '55  
CHANGE LABOR TO ITEM NO.  
AND TO HULL NO. 740-751 LBS.  
AND TO OPERATION PERFORMED

COMBAT LOADED TRANSPORT  
USMC HULL NOS 1870-1885 INCL. U.S. NAVY HULL NOS APA 77-86 INCL.  
U.S. MARITIME INC. COMMISSIONED  
WEST COAST REGIONAL OFFICE OAKLAND, CALIFORNIA  
BUILT BY  
CONSOLIDATED STEEL CORP. LTD.  
WILMINGTON, CALIFORNIA  
C.S.C. HULL NOS 740-751 INCL.

## BOOKLET GENERAL PLANS

SHEET 4 OF 5 SHEETS

DESIGN AGENTS  
P.L. JOSLYN M.J. RYAN  
MARINE ENGINEERS NAVAL ARCHITECTS  
SAN FRANCISCO, CALIFORNIA

### PLAN NO. S103-2


SCALE 1/4" = 1'-0" DATE DEC 14, 1953  
DRAWN BY A. FENNER TRACES BY A. FENNER  
SUPERVISOR J.E. DEPT. HEAD U.S.M.C.  
BY J.E. APPROVED BY

U.S.S. CRITTENDEN	U.S.S. FILLMORE
U.S.S. CULLMAN	U.S.S. GARRARD
U.S.S. DAWSON	U.S.S. GASCONADE
U.S.S. ELKHART	U.S.S. GENEVA
U.S.S. FALLON	U.S.S. NIAGARA
U.S.S. FERGUS	U.S.S. PRESIDIO

HULL PLAN  
U.S.M.C. PLAN NO. 1850-5  
BU SHIPS PLAN NO. APA-57-50103-437008


S 1 - 3 - 1 D SH 4



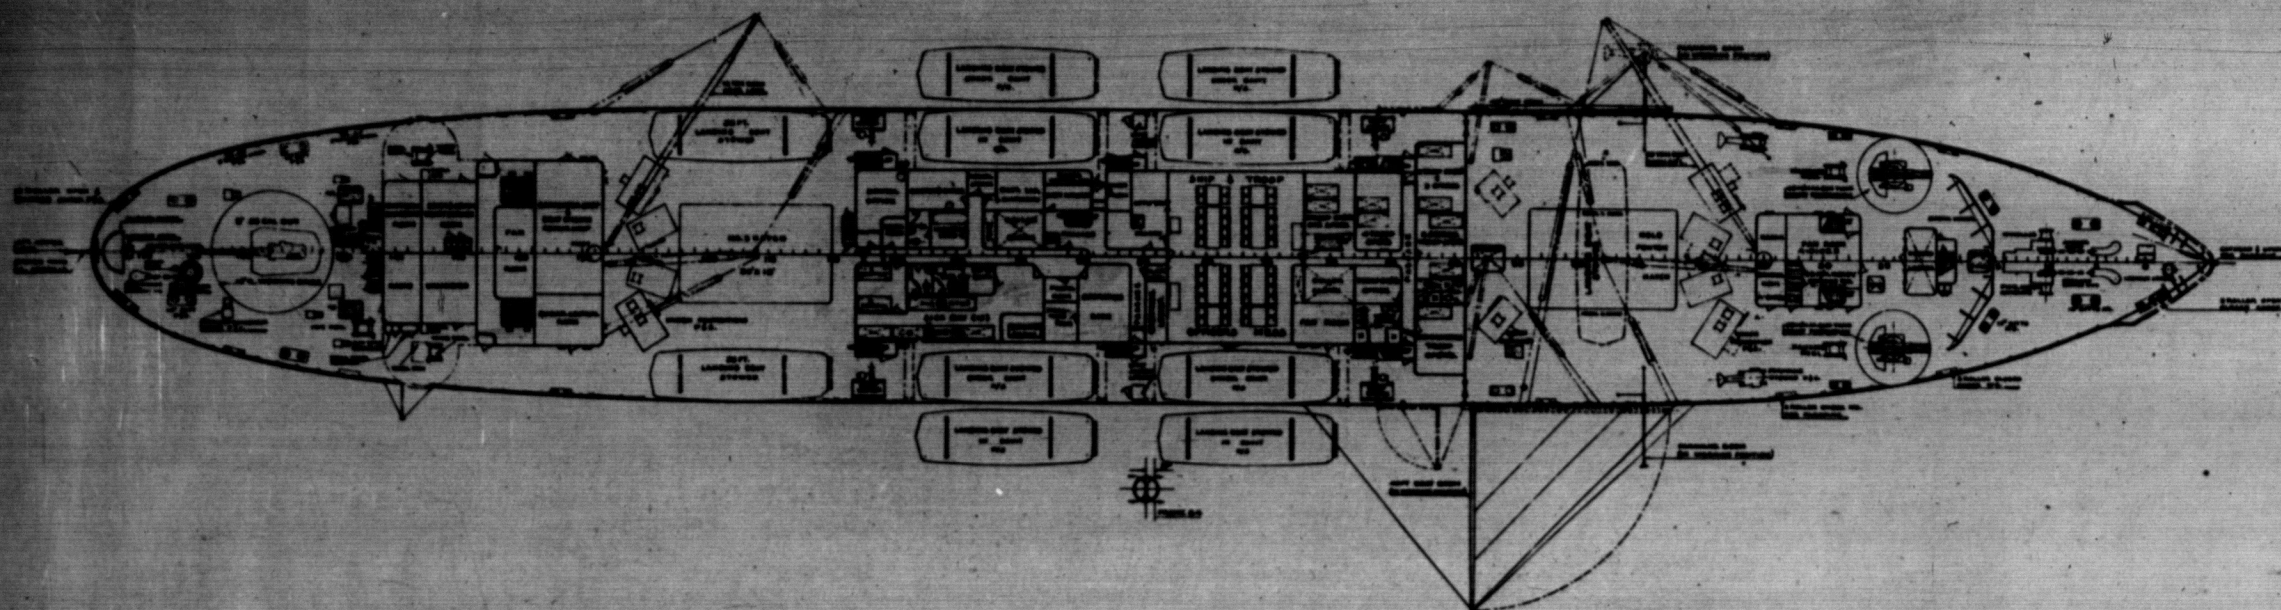


RESTRICTED ACCOUNTABLE

UPPER DECK  
BU SHIPS PLAN NO. APA-57-50103-437008  
SHEET NO 7 OF 13 SHEETS  
SCALE 1/8" = 1'-0"

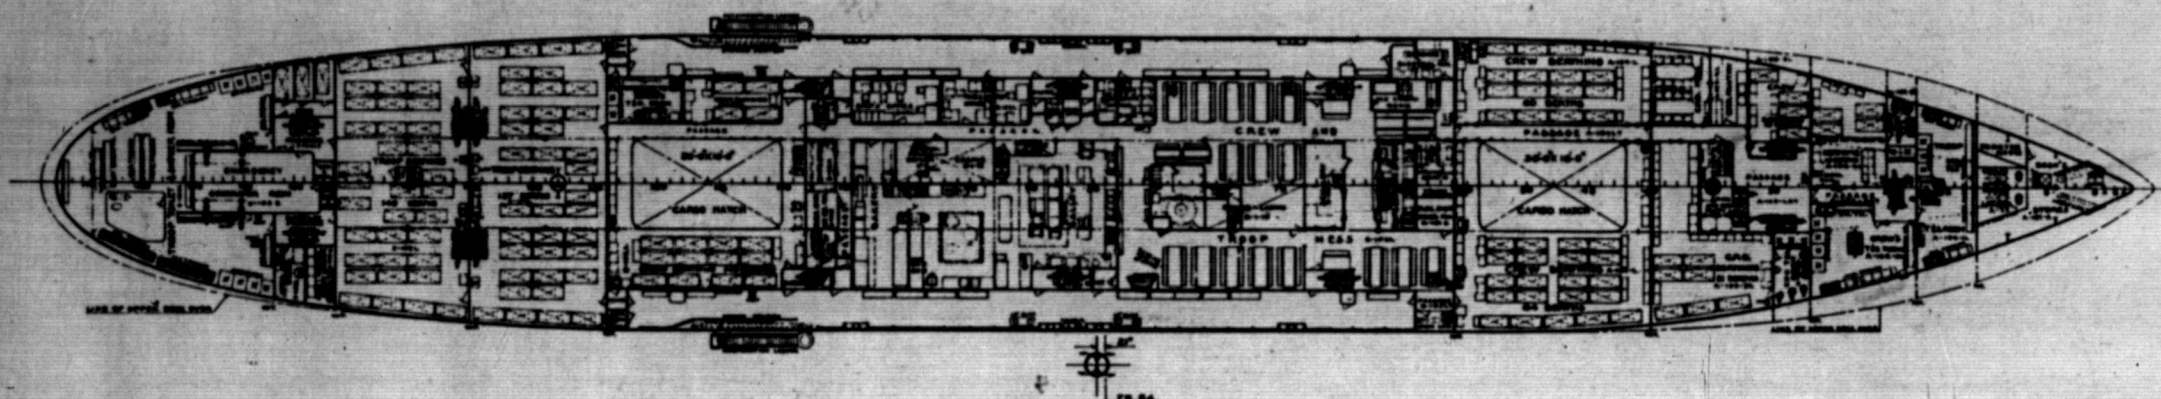

RESTRICTED ACCOUNTABLE

MAIN DECK  
BU SHIPS PLAN NO. APA-57-50103-437008  
SHEET NO 8 OF 13 SHEETS  
SCALE 1/8" = 1'-0"

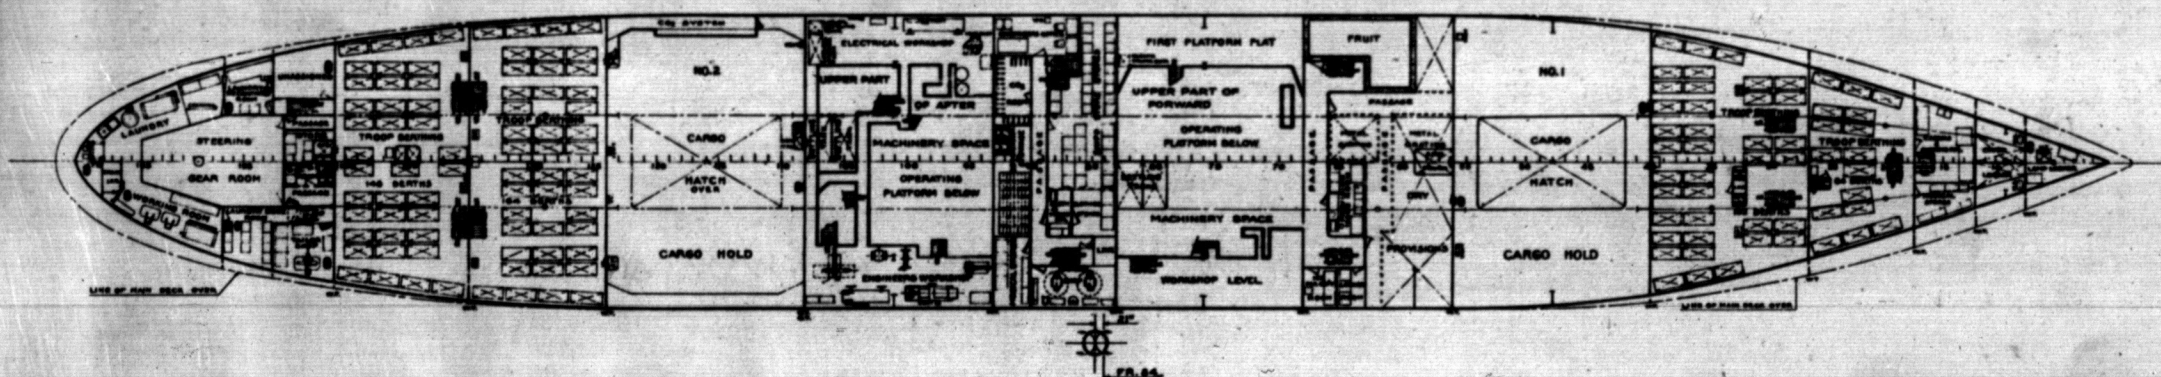

RESTRICTED ACCOUNTABLE

FIRST PLATFORM  
BU SHIPS PLAN NO. APA-57-50103-437008  
SHEET NO 9 OF 13 SHEETS  
SCALE 1/8" = 1'-0"

CONSOLIDATED STEEL CORP. LTD.  
APPROVED FOR CONSTRUCTION  
BY DATE APR. 30, '45  
CHARGE LABOR TO ITEM NO.  
AND TO HULL NO. 740-751 INCL.  
AND TO OPERATION PERFORMED

COMBAT LOADED TRANSPORT  
USMC HULL NOS 1870-1884 INCL. U.S. NAVY HULL NOS. APA 77-88 INCL.  
U.S. NAUTIC COMMISSION  
WEST COAST REGIONAL OFFICE, OAKLAND, CALIFORNIA  
BUILT BY  
CONSOLIDATED STEEL CORP. LTD.  
WILMINGTON, CALIFORNIA  
C.S.C. HULL NOS. 740-751 INCL.

## BOOKLET GENERAL PLANS

SHEET 4 OF 5 SHEETS

DESIGN AGENTS  
P. L. JOSLYN M. J. RYAN  
MARINE ENGINEERS MARAL ARCHITECTS  
SAN FRANCISCO, CALIFORNIA

### PLAN NO 5103-2

SCALE 1/8" = 1'-0" DATE DEC. 11, 1944  
DRAWN BY D. J. RYAN TRACED BY D. J. RYAN  
SUPERVISOR DEPT. HEAD. J. S. RYAN  
U.S. M.C. APPROVED BY J. S. RYAN

U.S.S. CRITTENDEN	U.S.S. FILLMORE
U.S.S. CULLMAN	U.S.S. GARRARD
U.S.S. DAWSON	U.S.S. GASCONADE
U.S.S. ELKHART	U.S.S. GENEVA
U.S.S. FALLON	U.S.S. NIAGARA
U.S.S. FERGUS	U.S.S. PRESIDIO

### HULL PLAN


U.S.M.C. PLAN NO 1850-5

BU SHIPS PLAN NO APA-57-50103-437008

S 1 - 3 - 1 D




RESTRICTED ACCOUNTABLE

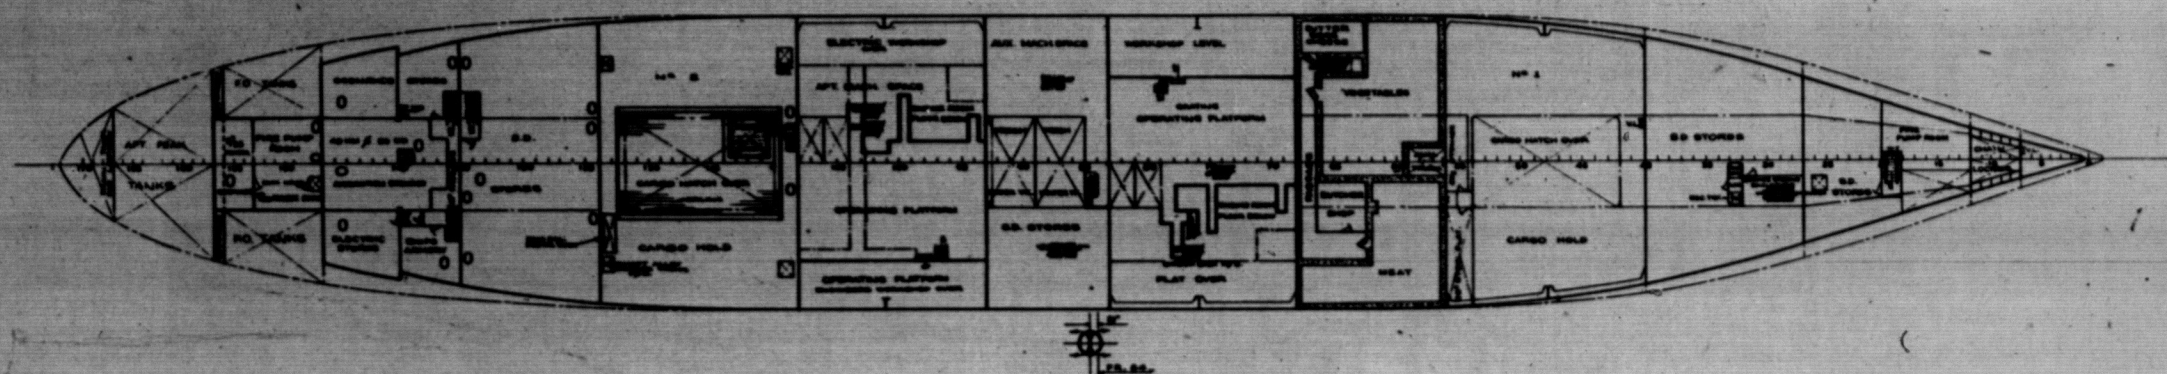


**2<sup>ND</sup> PLATFORM**  
BU SHIPS PLAN N°APA-57-50103-437008  
SHEET N°12 OF 12 SHEETS  
SCALE 1/4" = 1'-0"

RESTRICTED ACCOUNTABLE

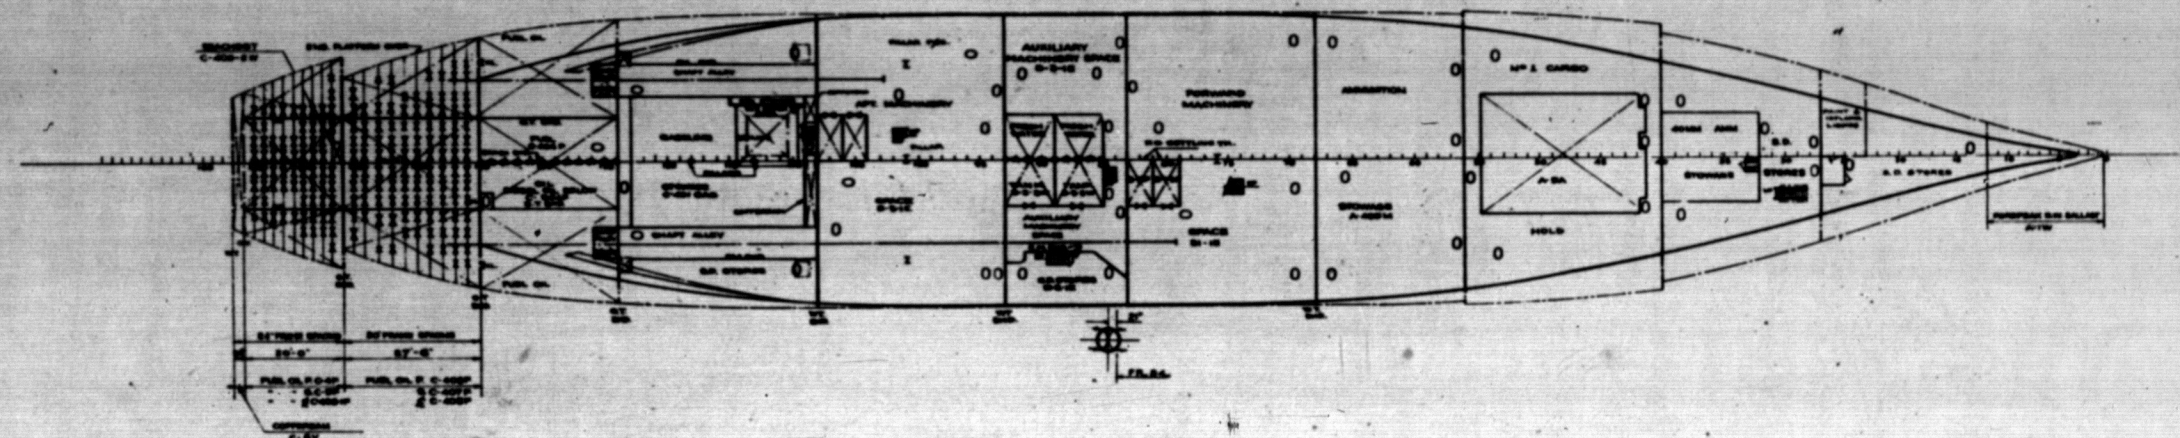

**HOLD**  
BU SHIPS PLAN N°APA-57-50103-437008  
SHEET N°11 OF 12 SHEETS  
SCALE 1/4" = 1'-0"

RESTRICTED ACCOUNTABLE

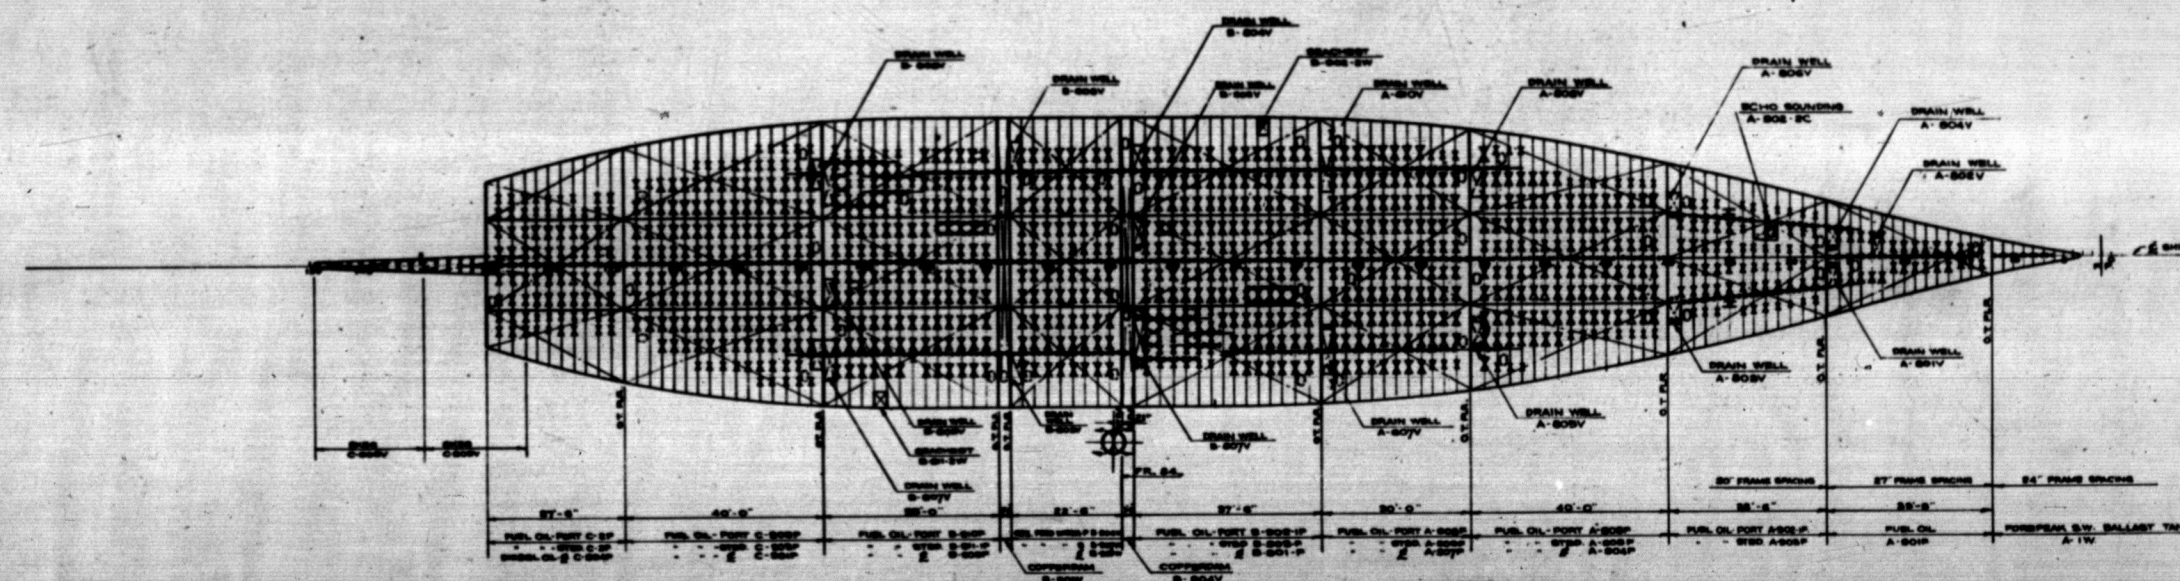

**INNER BOTTOM**  
BU SHIPS PLAN N°APA-57-50103-437008  
SHEET N°10 OF 12 SHEETS  
SCALE 1/4" = 1'-0"

CONSOLIDATED STEEL CORP. LTD.  
**APPROVED FOR CONSTRUCTION**  
BY: \_\_\_\_\_ DATE: **APRIL 30 1955**  
CHARGE LABOR TO ITEM NO. \_\_\_\_\_  
AND TO HULL NO. **740-751 INCL.**  
AND TO OPERATION PERFORMED

**COMBAT LOADED TRANSPORT**  
USMC HULL NOS 1870-1881 INCL. U.S. NAVY HULL NOS APA 77-88 INCL.  
U.S. MARITIME COMMANDER'S OFFICE, OAKLAND, CALIFORNIA  
WEST COAST REGIONAL OFFICE, OAKLAND, CALIFORNIA  
**BUILT BY**  
**CONSOLIDATED STEEL CORP. LTD.**  
WILMINGTON, CALIFORNIA  
CSC HULL NOS 740-751 INCL.

## BOOKLET GENERAL PLANS

SHEET 5 OF 5 SHEETS

**DESIGN AGENTS**  
**P.L. JOSLYN** **M.J. RYAN**  
MARINE ENGINEERS NAVAL ARCHITECTS  
SAN FRANCISCO, CALIFORNIA

**PLAN N° 5103-2**

SCALE: 1/4" = 1'-0" DATE: **2-21-1955**  
DRAWN BY: **J. H. HANCOCK** TRACED BY: **H. HANCOCK**  
SUPERVISOR: **J. H. HANCOCK** DEPT. HEAD: **J. H. HANCOCK**  
APPROVED BY: **J. H. HANCOCK** U.S.M.C. APPROVED


U.S.S. CRITTENDEN	U.S.S. FILLMORE
U.S.S. CULLMAN	U.S.S. GARRARD
U.S.S. DAWSON	U.S.S. GASCONADE
U.S.S. ELKHART	U.S.S. GENEVA
U.S.S. FALLON	U.S.S. NIAGARA
U.S.S. FERGUS	U.S.S. PRESIDIO

**HULL PLAN**  
U.S.M.C. PLAN N° 1850-5  
BU SHIPS PLAN N° APA-57-50103-437008

51-3-1D




RESTRICTED ACCOUNTABLE

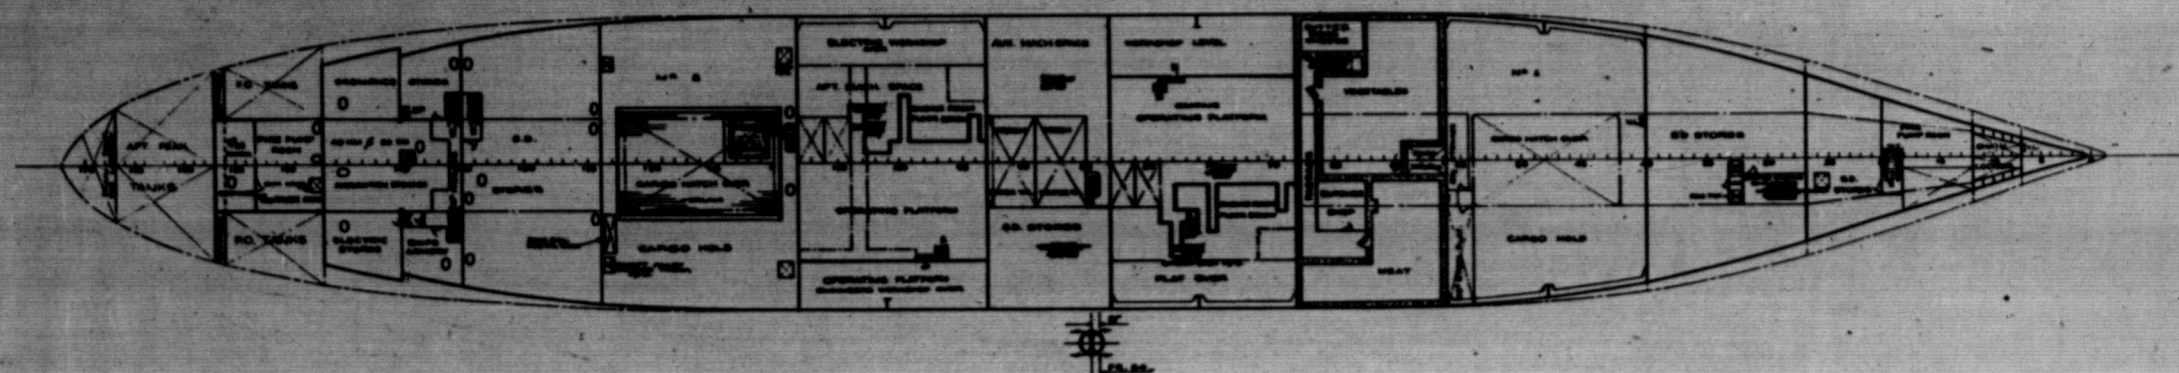


2<sup>ND</sup> PLATFORM  
BU SHIP'S PLAN N°APA-57-50103-437008  
SHEET N°18 OF 18 SHEETS  
SCALE 1/8" = 1'-0"

RESTRICTED ACCOUNTABLE

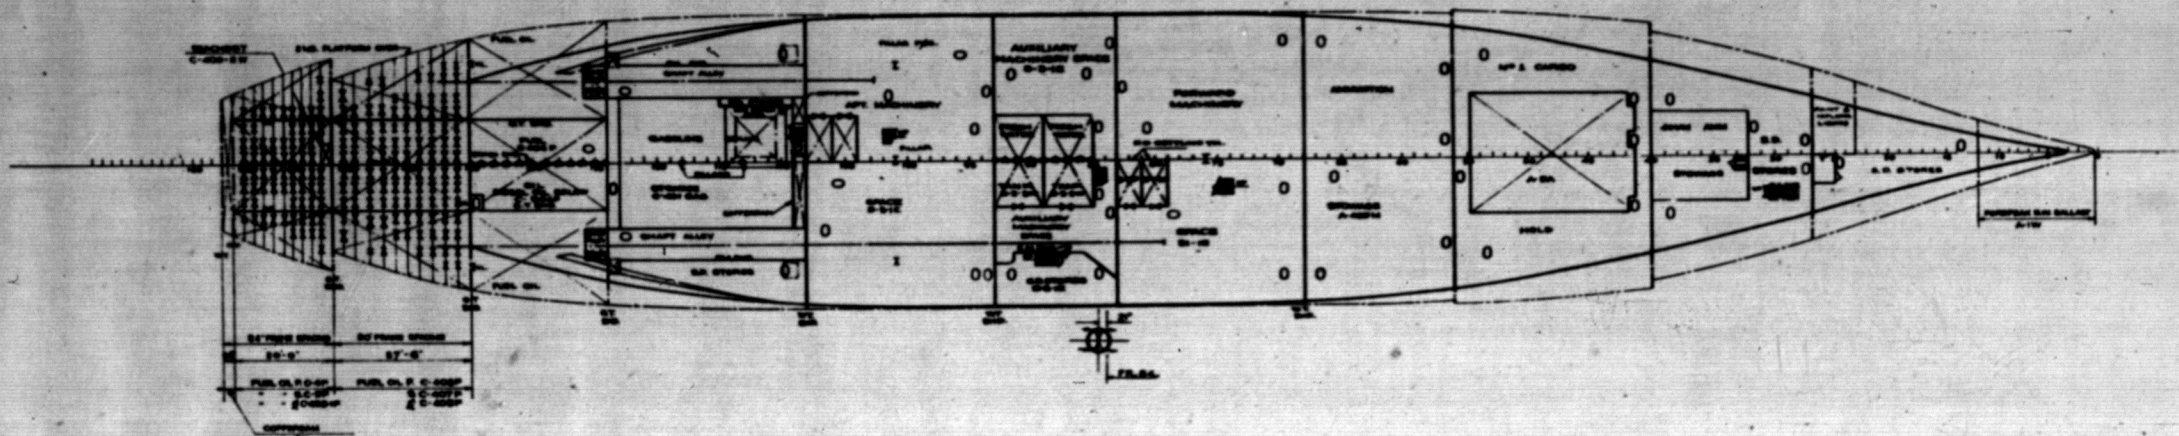

HOLD  
BU SHIP'S PLAN N°APA-57-50103-437008  
SHEET N°17 OF 18 SHEETS  
SCALE 1/8" = 1'-0"

RESTRICTED ACCOUNTABLE

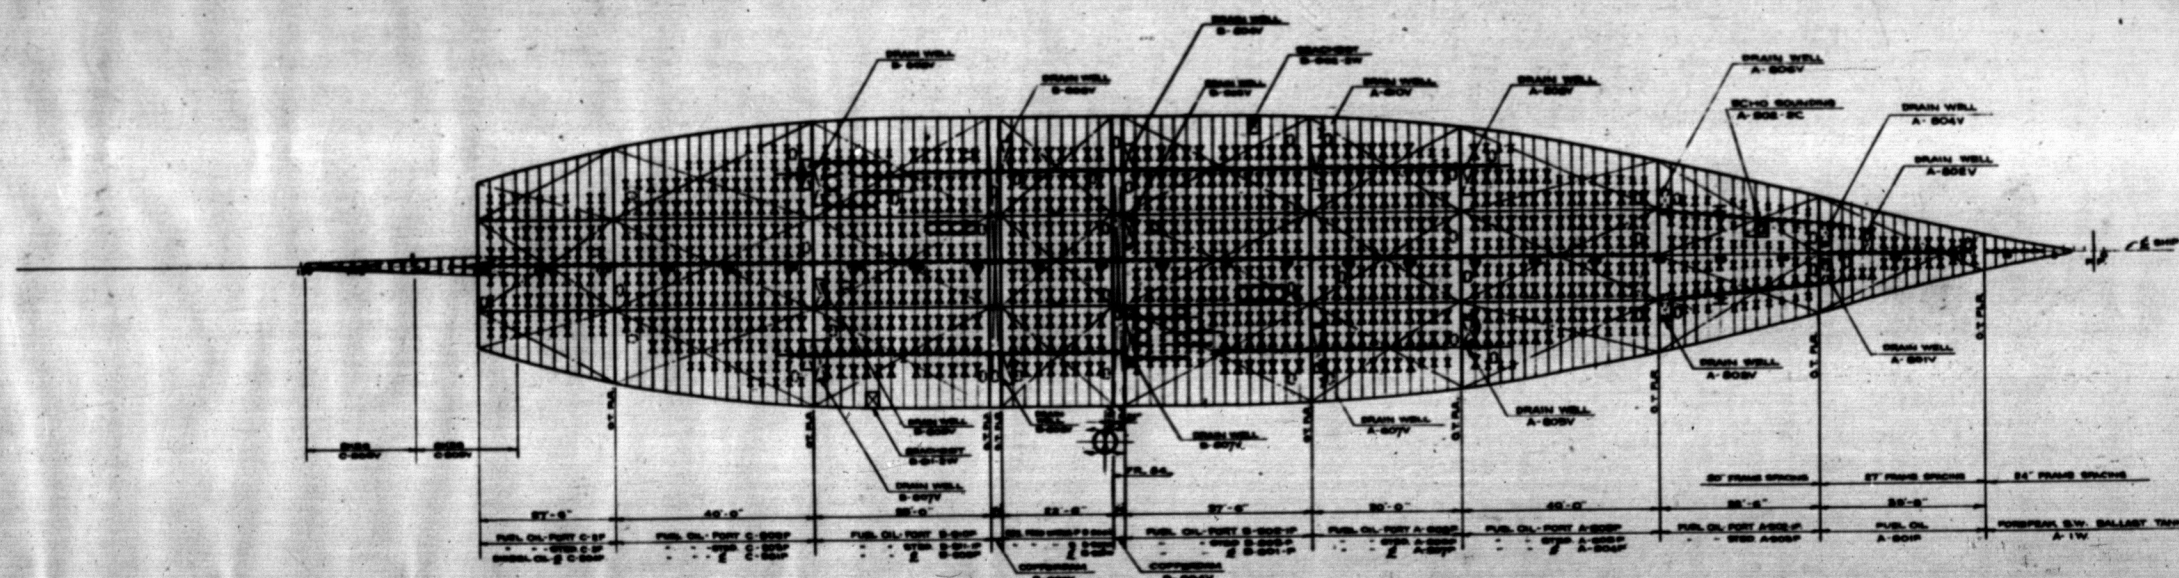

INNER BOTTOM  
BU SHIP'S PLAN N°APA-57-50103-437008  
SHEET N°16 OF 18 SHEETS  
SCALE 1/8" = 1'-0"

CONSOLIDATED STEEL CORP. LTD.  
APPROVED FOR CONSTRUCTION  
BY \_\_\_\_\_ DATE APRIL 30 '55  
CHARGE LABOR TO ITEM NO. \_\_\_\_\_  
AND TO HULL NO. 740-751 INCL.  
AND TO OPERATION PERFORMED

COMBAT LOADED TRANSPORT  
USMC HULL NOS 1870-1881 INCL. U.S. NAVY HULL NOS APA 77-88 INCL.  
U.S. MARITIME COMMISSION  
WEST COAST REGIONAL OFFICE, OAKLAND, CALIFORNIA  
BUILT BY  
CONSOLIDATED STEEL CORP. LTD.  
WILMINGTON, CALIFORNIA  
C.S.C. HULL NOS 740-751 INCL.

## BOOKLET GENERAL PLANS

SHEET 5 OF 5 SHEETS

DESIGN AGENTS  
P.L. JOSLYN M.J. RYAN  
MARINE ENGINEERS NAVAL ARCHITECTS  
SAN FRANCISCO CALIFORNIA

PLAN N° 5103-2  
SCALE 1/8" = 1'-0" DATE APRIL 30 '55  
DRAWN BY J. H. HANCOCK TRACED BY J. H. HANCOCK  
SUPERVISOR J. H. HANCOCK DEPT HEAD J. H. HANCOCK  
BY J. H. HANCOCK APPROVED BY J. H. HANCOCK

U.S.S. CRITTENDEN	U.S.S. FILLMORE
U.S.S. CULLMAN	U.S.S. GARRARD
U.S.S. DAWSON	U.S.S. GASCONADE
U.S.S. ELKHART	U.S.S. GENEVA
U.S.S. FALLON	U.S.S. NIAGARA
U.S.S. FERGUS	U.S.S. PRESIDIO

HULL PLAN  
USMC. PLAN N° 1830-5  
BU SHIP'S PLAN N° APA-57-50103-437008